



আমার রিসোর্ট আমার স্যুট



Chuti Resort Purbachal

an initiative of Chuti Group

About Chuti Resort Purbachal

To spend your weekend in a peaceful natural environment & want to taste the rural surroundings, Chuti Resort Purbachal is the solution for you. This well appointed resorts situated outskirts of the city are perfect for a day trip or overnight accommodation. This resort is considered as the best resort in 300 feet dhaka. Which is just 30 minutes away from Shah-jalal International Airport, Dhaka. Chuti purbachal is considered as the best Resort near 300 feet Purbachal till now. Infact, away from the cacophony of the bustling city life, Chuti Resort Purbachal is a piece of a village with pure scenic bliss just one hour distance from mega city Dhaka.

Chuti Resort Purbachal is a unique intermingling of nature-friendly design with all modern and luxury facilities, located in the purbachal near Dhaka city. The resort is located at Rathura Village in the Northern side of the Purbachal Project. It's just 18 km away from the Kuril-Bisshoroad Flyover. Other Amenities: Chuti Resort Purbachal offers a combined village of Luxurious Suite, Dine, Restaurant, Pool Cafe, Night Stay, Corporate Workshop/Training/-Meeting, Convention Hall, Family Day Out, Swimming Pool, Jacuzzi, Swimming School, Health Club, Kinds' Zone, Tent Living & many more.



[illegible]

* কুড়িল ফ্লাইওভার হতে মাত্র ১৮ কিঃ মিঃ।

IMPORTANT PLACES OF **PURBACHAL**



Bangabandhu Tri Tower



Sheikh Hasina International Cricket Stadium



International Trade Fair



Fire Station Purbachal



Purbachal Lake



Jalshiri Central Park



Purbachal Elevated Expressway



Metro Railway Purbachal



BASEMENT FLOOR PLAN

SCALE-1:100

MAINTENANCE ROOM	1263 SFT
MALE STAFF LOCKER N SHOWER	308 SFT

FEMALE STAFF LOCKER N SHOWER	308 SFT
SERVICE CORE	1671 SFT
SUB STATION GENERATOR	850 SFT



SERVICE CORE	1671 SFT
LOUNGE	857 SFT
VOID	795 SFT
FLOOR SERVICE AND OFFICE SPACE	470 SFT
KITCHEN & STORE	470 SFT
MEETING ROOM	670 SFT
FIRE STAIR	510 SFT
CONFERENCE ROOM	1090 SFT
BOARD MEETING	886 SFT

TERRACE	400 SFT
WORKSHOP VENUE	815 SFT
SEMINAR ROOM	1850 SFT



		FIRE STAIR	510 SFT
PREMIUM SUITES - A	593 SFT	TERRACE	400 SFT
PREMIUM SUITES - B	486 SFT	EXECUTIVE SUITE	430 SFT
PREMIUM SUITE	425 SFT	SERVICE KORE	1671 SFT
EXECUTIVE SUITE	360 SFT	VOID	795 SFT




		FIRE STAIR	510 SFT
PREMIUM SUITES - A	593 SFT	TERRACE	400 SFT
PREMIUM SUITES - B	486 SFT	ROYAL SUITE	1671 SFT
PREMIUM SUITE	425 SFT	SERVICE KORE	1671 SFT
EXECUTIVE SUITE	360 SFT	VOID	795 SFT



TERRACE	400 SFT
ROYAL SUITE	886 SFT
ROYAL SUITE A	1150 SFT
ROYAL SUITE B	972 SFT
PRESIDENTIAL SUITE	2434 SFT
VOID	795 SFT
SERVICE AND SECURITY ROOM	400 SFT
SERVICE CORE	1671 SFT



TERRACE	400 SFT
SPA	470 SFT
GYM	1142 SFT
BAR	795 SFT
SWIMMING POOL	2935 SFT
BARBER SHOP AND SALON	815 SFT
SERVICE CORE	1671 SFT

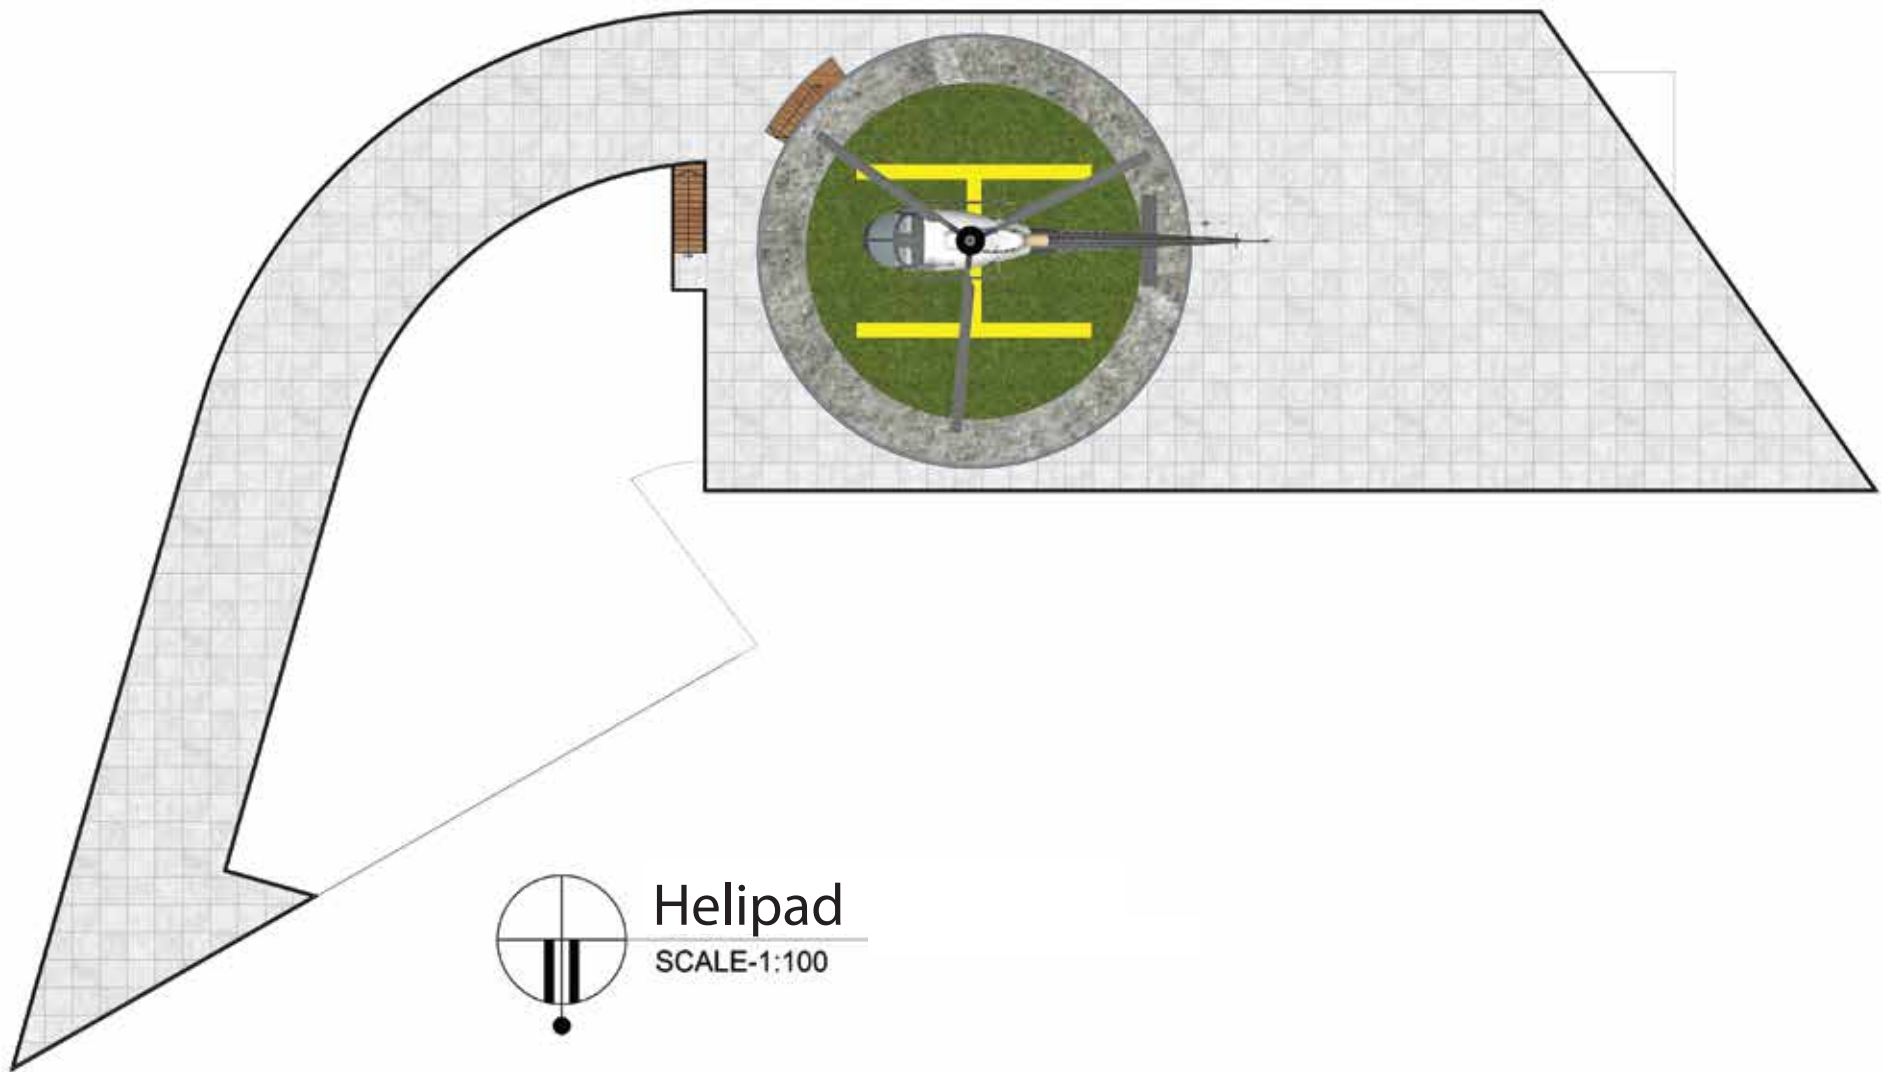

Helipad
SCALE-1:100


Executive Suite A-430, B-360 SFT

Executive Suite



Premium Suite

Premium Suite A-593 SFT, B_486 SFT, C_425 SFT

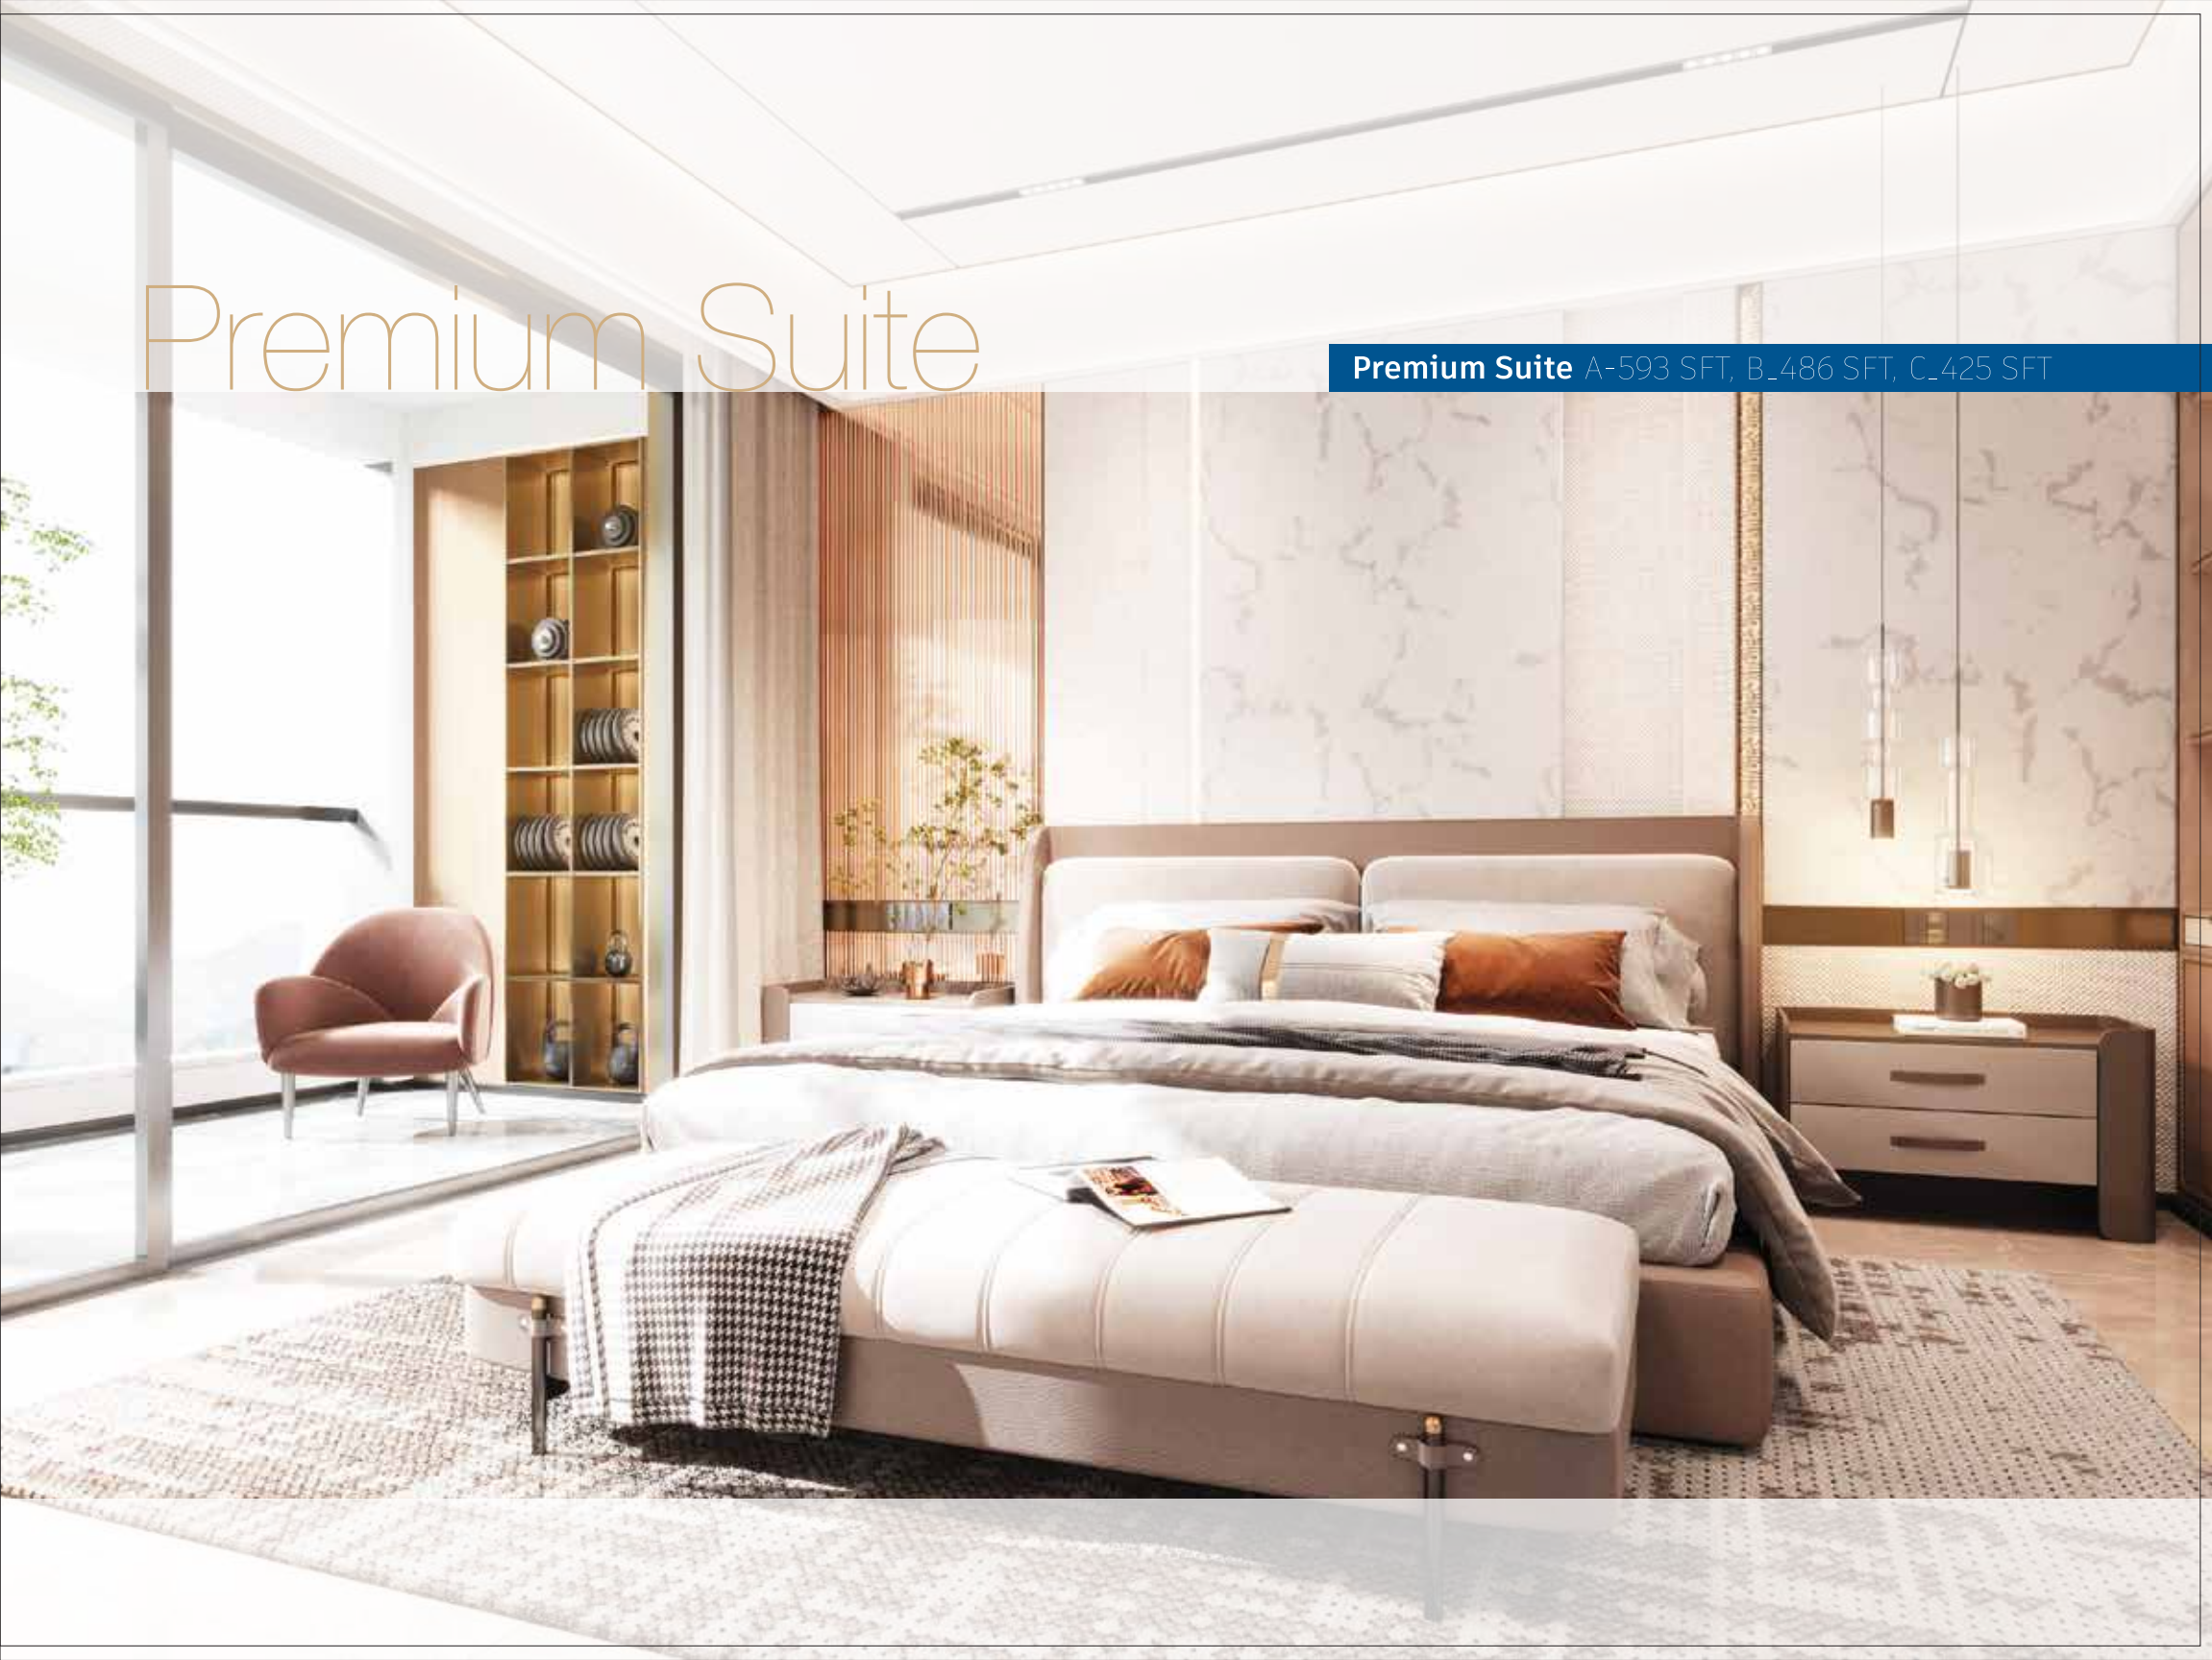

Royal Suite

Royal Suite A-1150 SFT, B-972 SFT, C-880 SFT



Presidential Suite



Hotel Facilities



Accommodation, Lobby, Cafeteria, Reception Area, 03 Lift (02 Passenger, 01 Service), Basement Parking, Generator, Prayer Room, Restaurant, Kitchen Area, Bakery, Banquet Hall, Various Meeting Venue, Infinity Roof Top Swimming Pool, Open Sky Cafeteria, Bar, Gym, Spa, Barber shop, Fire Stair, Helipad etc.



CHUTI RESORT PURBACHAL OWNERSHIP CATEGORY & BENEFITS

Sl.No.	Benefits	Executive Owner	Premium Owner	Royal Owner
01	Minimum share	01-04	05-09	10/10+
02	Per Share	31sft (4sft land + 27 sft const.)	31sft (4sft land + 27 sft const.)	31sft (4sft land + 27 sft const.)
03	Discount in Purbachal Resort	40%	50%	60%
04	Discount in Gazipur Resort	40%	40%	50%
05	Discount Membership	50%	50%	60%
06	Complimentary/Year	02 Max. (Night)	04 Max. (Night)	06 Max. (Night)
07	Priority	V.I.P	V.I.P	V.V.I.P
08	Credit Facility	No	Yes (Upto 60%)	Yes(Upto 75%)
09	Shuttle Service	Yes	Yes	Yes

NRB OWNERS BENEFITES

01	All Existing Facilities Mentioned Above As Category of Ownership. Transport Facilities (Airport Pick & Drop, Personal Use). Dedicated Suite Room.
02	Special Medical Facilities in Renown Hospitals in Bangladesh like United Hospital, Evercare Hospital, Popular Hospital Ibn Sina Hospital & Lab Aid Hospital.
03	All Kinds of Ticketing Like Air Lines, Bus Train etc.. Health Insurance Facilities.





Chuti Resort Ltd.

(A 5 star standard Luxury Hotel at Purbachal)

মাত্র ৮.২৫ লক্ষ টাকায় ছুটি রিসোর্টে সুট্যের মালিকানা।

সম্মানিত ক্রেতাদের সুবিধার্থে রয়েছে সহজ কিস্তি সুবিধা।

কুড়িল হতে প্রকল্পে যেতে সময় লাগে মাত্র ২০ মিনিট। প্রখ্যাত আর্কিটেক্টদের অনুপম নক্সার প্রায় ৩০ কাঠা জমির উপর নির্মিত হচ্ছে ১০ তলা বিশিষ্ট পাঁচ তারকা সমমানের হোটেল। আমাদের এই আধুনিক ও সমন্বিতযোগ্য পথচলায় একটি শেয়ার ক্রয় করে আপনিও হতে পারেন পাঁচ তারকা মানের হোটেল সুট্যের একজন গর্বিত শেয়ার মালিক। এটিই হবে আপনার জীবনের শ্রেষ্ঠ বিনিয়োগ। একটি শেয়ার ক্রয় করে আজীবন নিজের রিসোর্টে নিশ্চিন্তে অবকাশ যাপনের পাশাপাশি আয় করুন বাৎসরিক হালাল মুনাফা।

Chuti Resort হোটেল এর Common Facilities :

- রেফ্রিজেস্ট
- লিফ্ট
- প্রস্তুত গাড়ী পার্কিং এরিয়া
- সুইমিং পুল
- মুভি থিয়েটার
- বার-বি-কিউ জোন
- জিম, স্পা এবং স্টীম বাথ
- ফ্রি ওয়াই ফাই
- ইলেকট্রনিক্স ডোর কি।
- নামাজের জায়গা
- ২৪ ঘণ্টা রুম সার্ভিস
- গিফট শপ
- বিশাল কনফারেন্স হল
- দক্ষ এবং অভিজ্ঞ ট্যুরিস্ট গাইড
- মর্ডান ফায়ার ফাইটিং সিস্টেম
- রুফ টপ ইনফিনিটি সুইমিং পুল
- ক্যাফেটেরিয়া
- হেলিপ্যাড এবং আরও অনেক কিছু

মালিকানার সুবিধা সমূহ :

- পাঁচ তারকা মানের হোটেল শেয়ার এর মালিকানা।
- সাব-কবলা দলিলমূলে শেয়ার মালিক হওয়ার সুযোগ এবং হস্তান্তরযোগ্য মালিকানা।
- এক বা একাধিক শেয়ার সহজ কিস্তি অথবা এককালীন মূল্যে কেনার সুযোগ।
- ৪০% ছাড়ে হস্তান্তরের আগ পর্যন্ত ছুটি রিসোর্টে এ অবকাশ যাপন।
- ছুটি ক্লাব মেম্বারশিপ এ ৫০% পর্যন্ত ডিসকাউন্ট।
- একবার বিনিয়োগে আজীবন হালাল মুনাফা লাভের সুবর্ণ সুযোগ।
- সামাজিক পদ মর্যাদা বৃদ্ধি।
- শেয়ারের মূল্য ভবিষ্যতে বৃদ্ধি পাবে বহুগুণ।

কেন কিনবেন ???

- ১৮০' (ফোর লেন) এশিয়ান হাইওয়ে সংযুক্ত।
- ১২০' রোড শাহজালাল আন্তর্জাতিক বিমান বন্দর এবং এশিয়ান হাইওয়ে সড়ক সংযুক্ত।
- ১৫০' রোড রাজউক পূর্বাচল এবং এশিয়ান হাইওয়ে সংযোগ সড়ক সংযুক্ত।
- রাজউক পূর্বাচল ৩০ নং সেক্টর সংযুক্ত।
- অন্যান্য সম্পদে বিনিয়োগের চেয়েও ট্যুরিজম এবং হোটেল সেক্টর এ বিনিয়োগ বেশি লাভজনক ও সুরক্ষিত।
- ১০০% সেফটি অ্যান্ড সিকিউরিটি।
- ১০০% ইনভেস্টমেন্ট গ্যারান্টি।
- বঙ্গবন্ধু ট্রাই টাওয়ার এবং বাণিজ্য মেলা কনভেনশন হল এর সন্নিহিতে অবস্থিত।
- প্রজন্ম থেকে প্রজন্ম উত্তরাধিকার সূত্রে হালাল ইনকাম এবং রিসোর্ট সুবিধা উপভোগের সুযোগ।



আমার রিসোর্ট আমার স্যুট

Chuti Resort Purbachal

an initiative of Chuti Group

Corporate Office

Millennium Castle
Level-07, House-47, Road-27,
Bloack-A, Banani, Dhaka-1213
Contact: +880 255 033 394

USA Office

Chaudri Associates
74-09 37th Avenue, Suite 203B
Jackson Height, NY 11372, USA
+1 7184290011, +1 3474154546

Resort Location

Rathura, Nagory, Purbachal New Town
Kaliganj - 1720, Gazipur.
For Reservations: 01709919825,
01709919827, 01709919829

About Us

www.chutipurbachal.com
Email: suitesale@chutipurbachal.com
Call: 01709919828, 01711074278
01711073945
www.facebook.com/chutipurbachal/